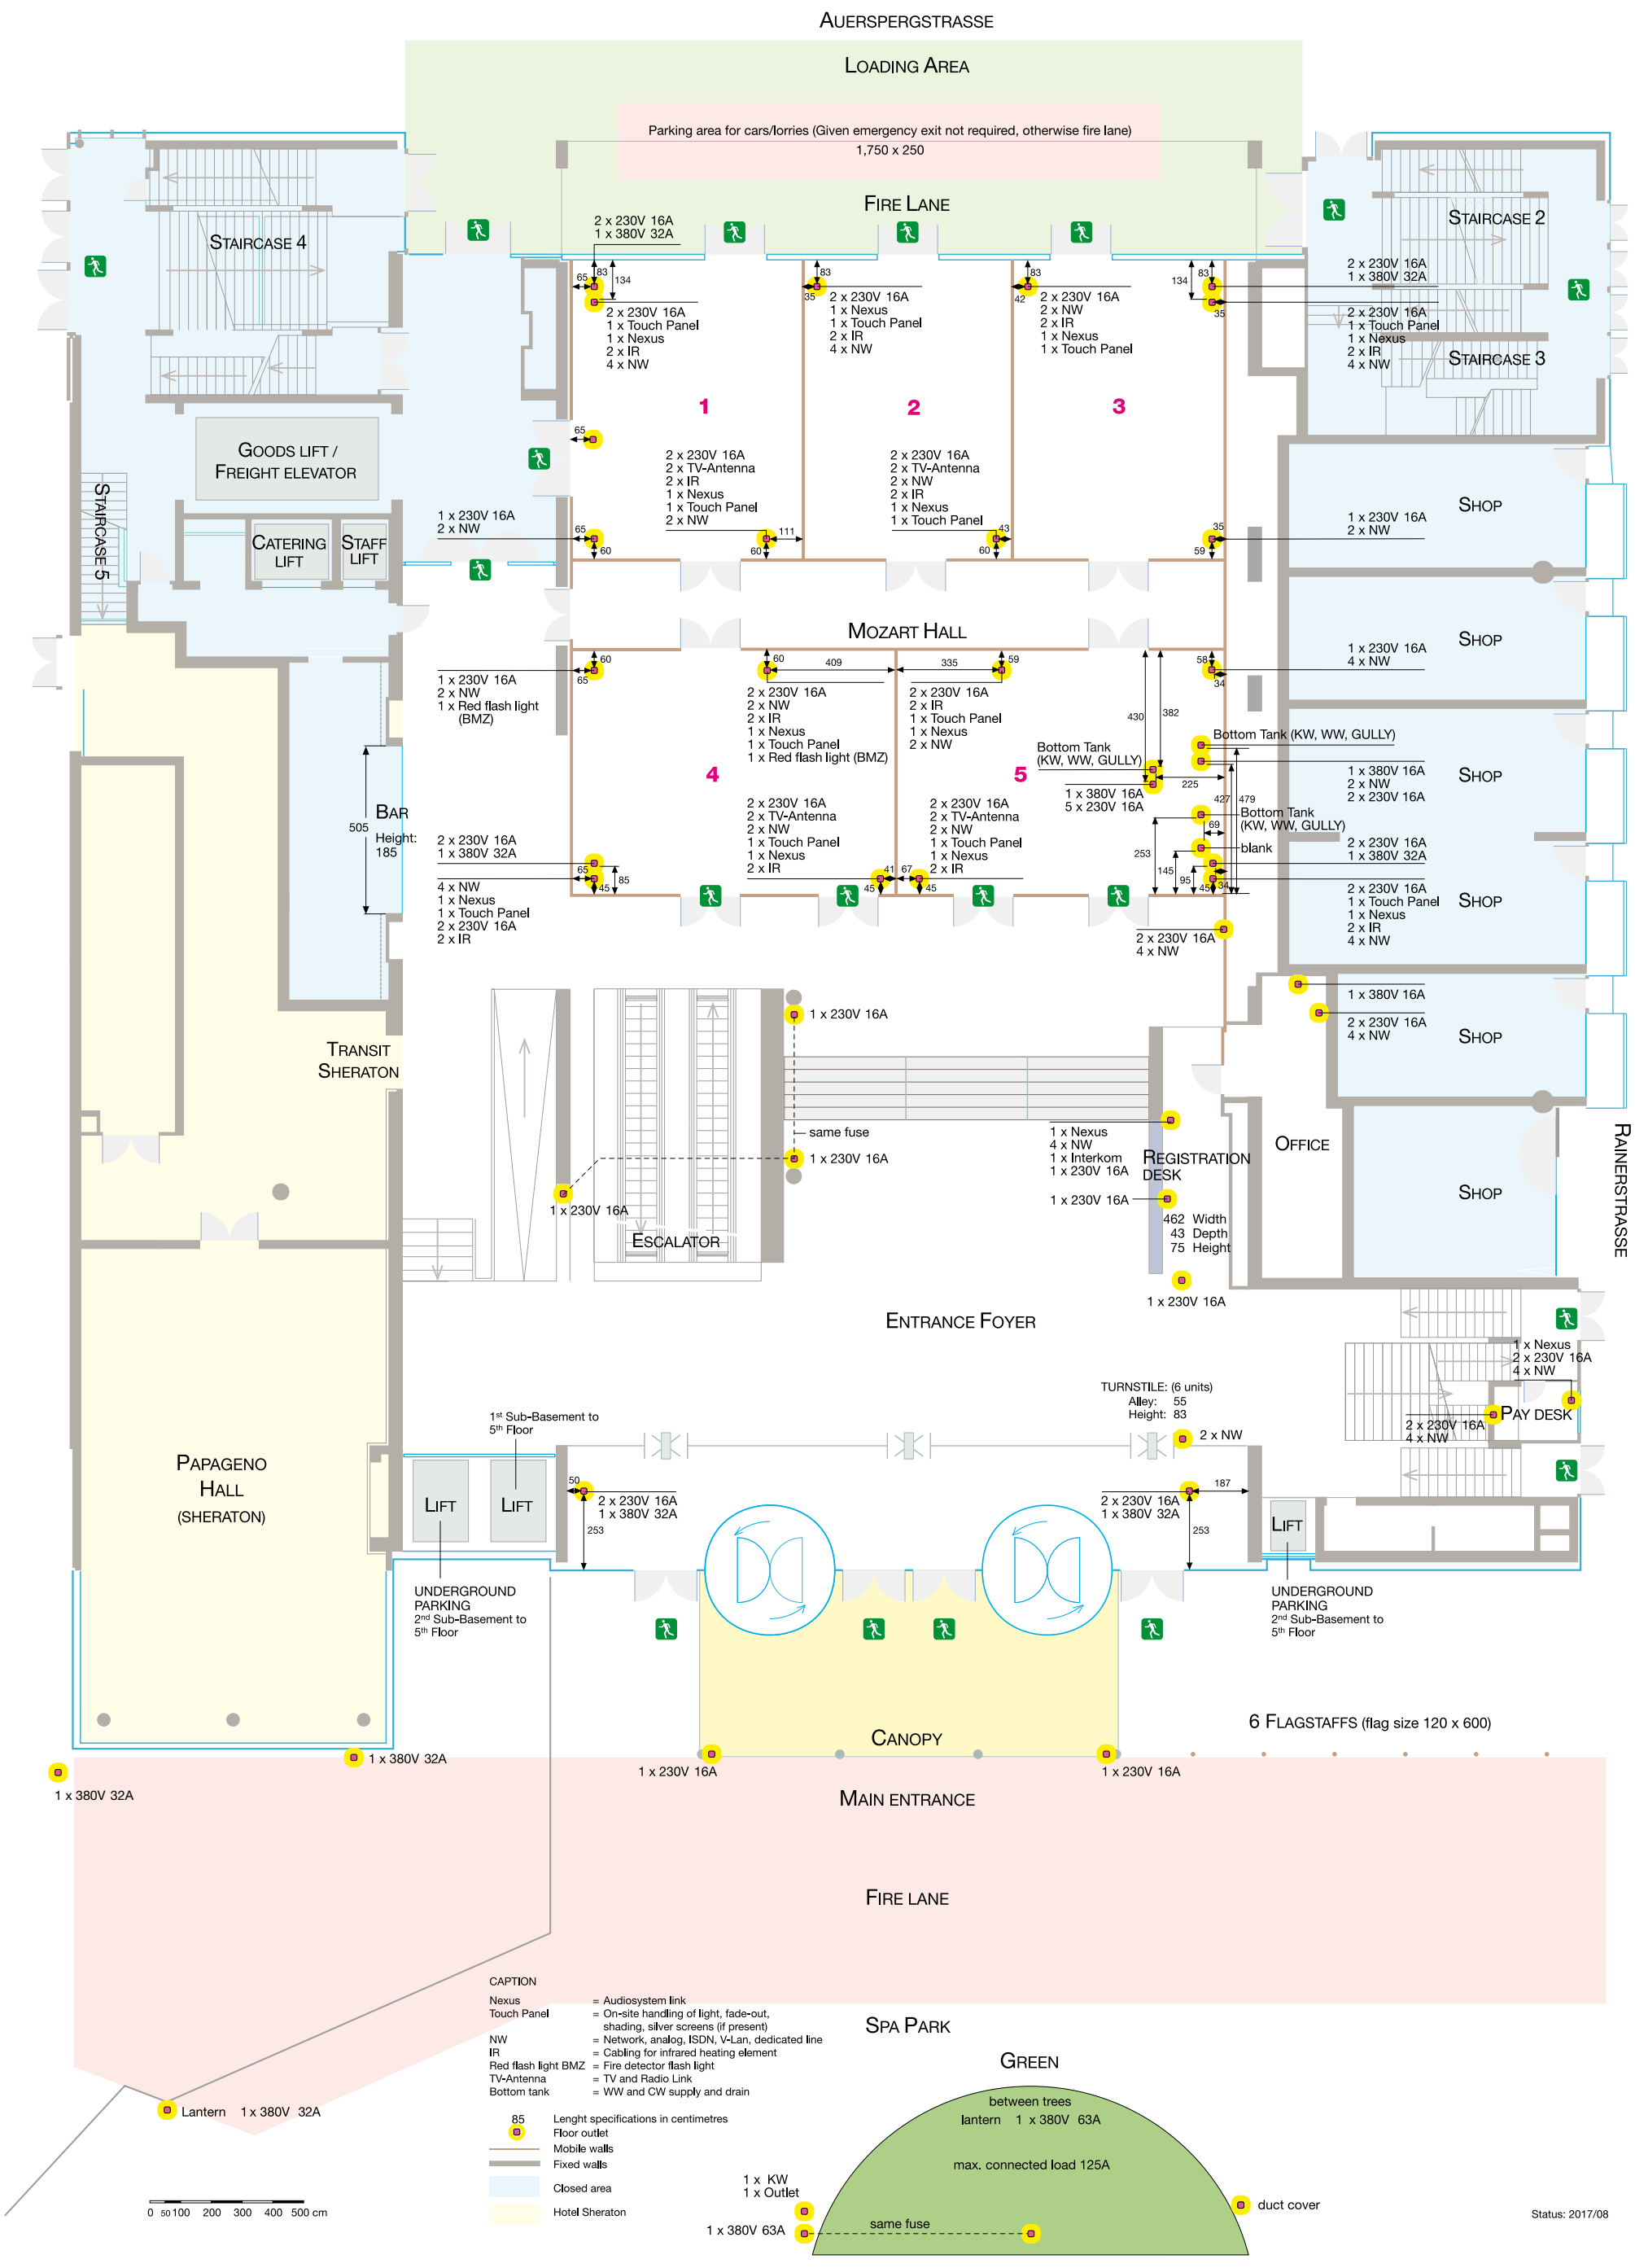Ground Floor / Electronic diagram